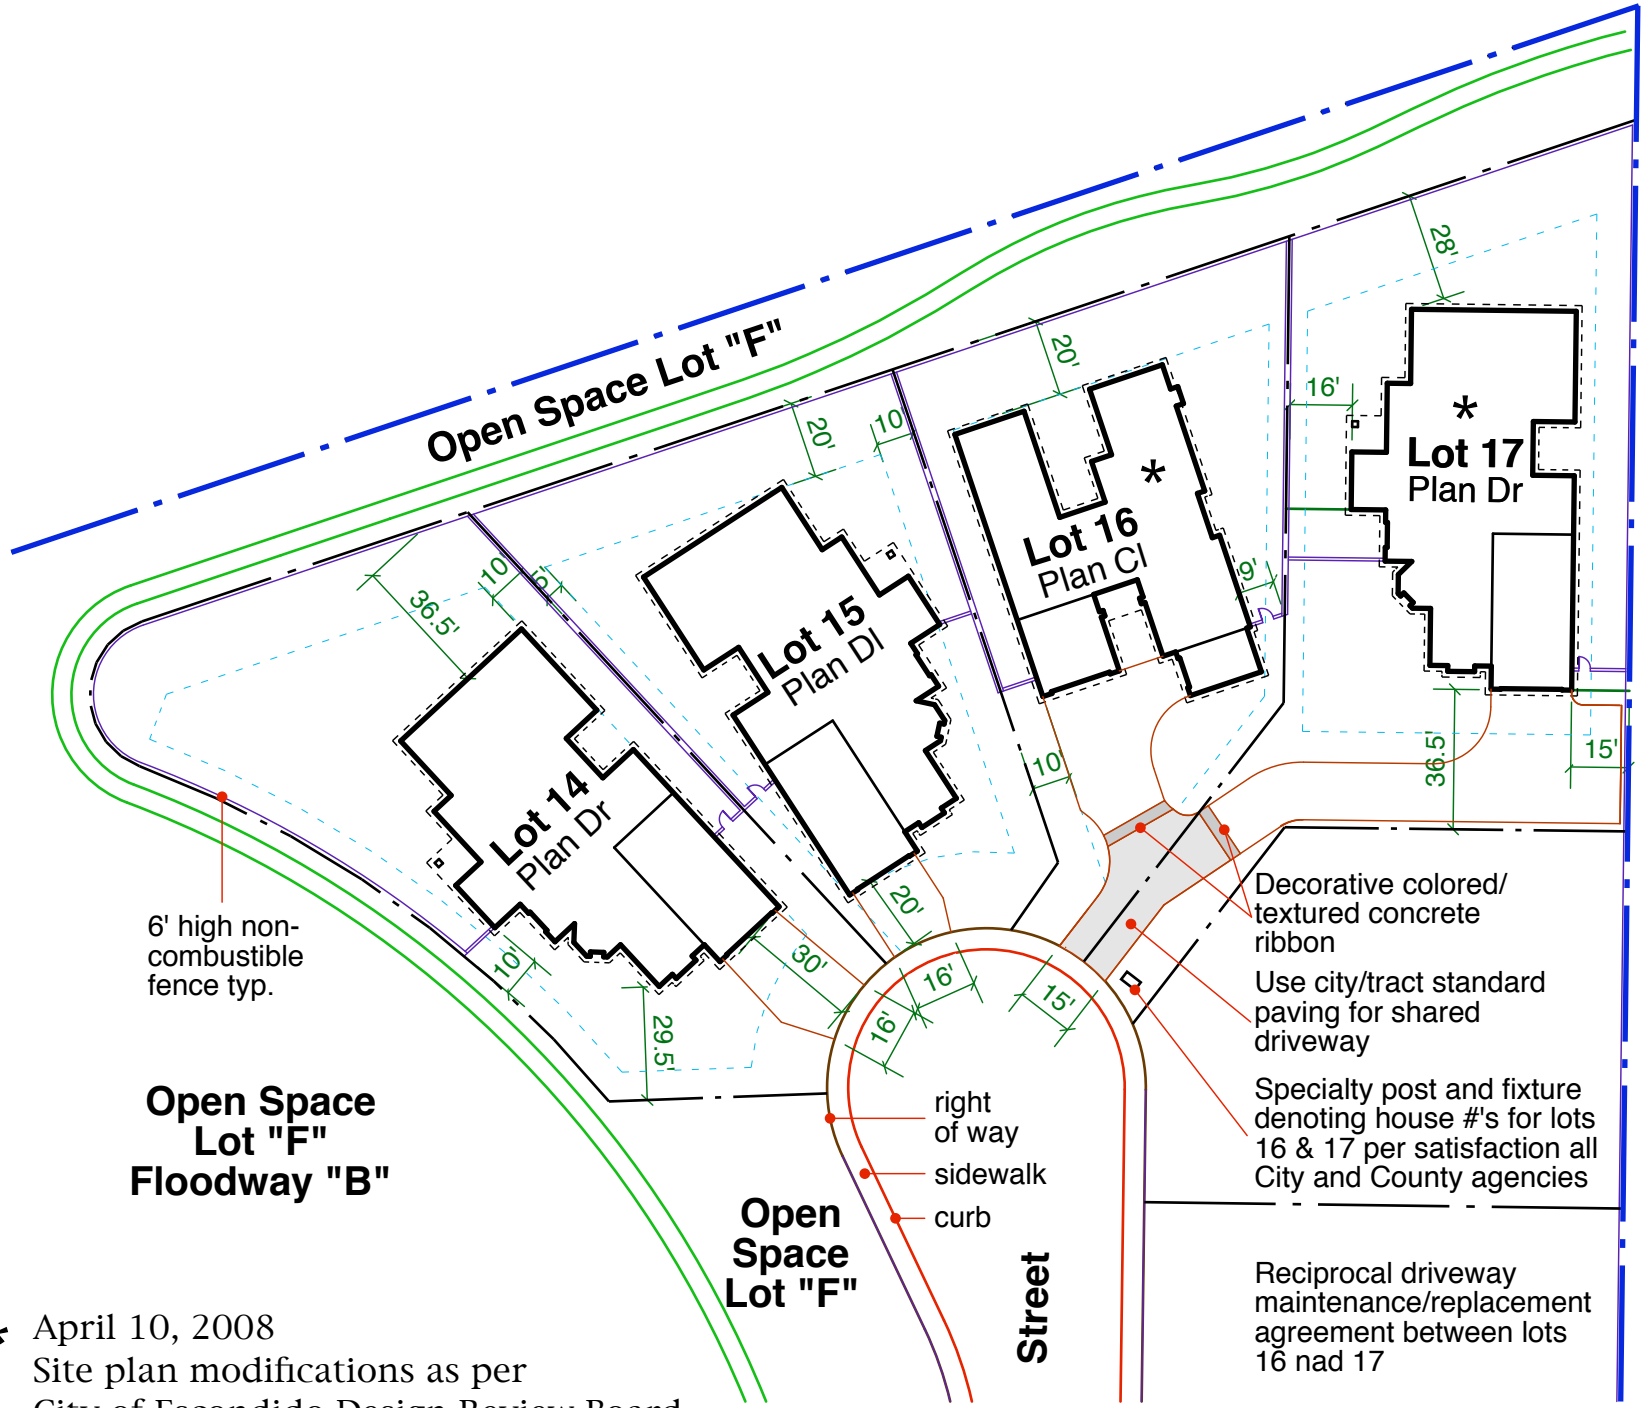

* April 10, 2008
Site plan modifications as per
City of Escondido Design Review Board.

4/10/08